


Bernards Close, Ilford, IG6 2SR

£325,000

2 1 1 D

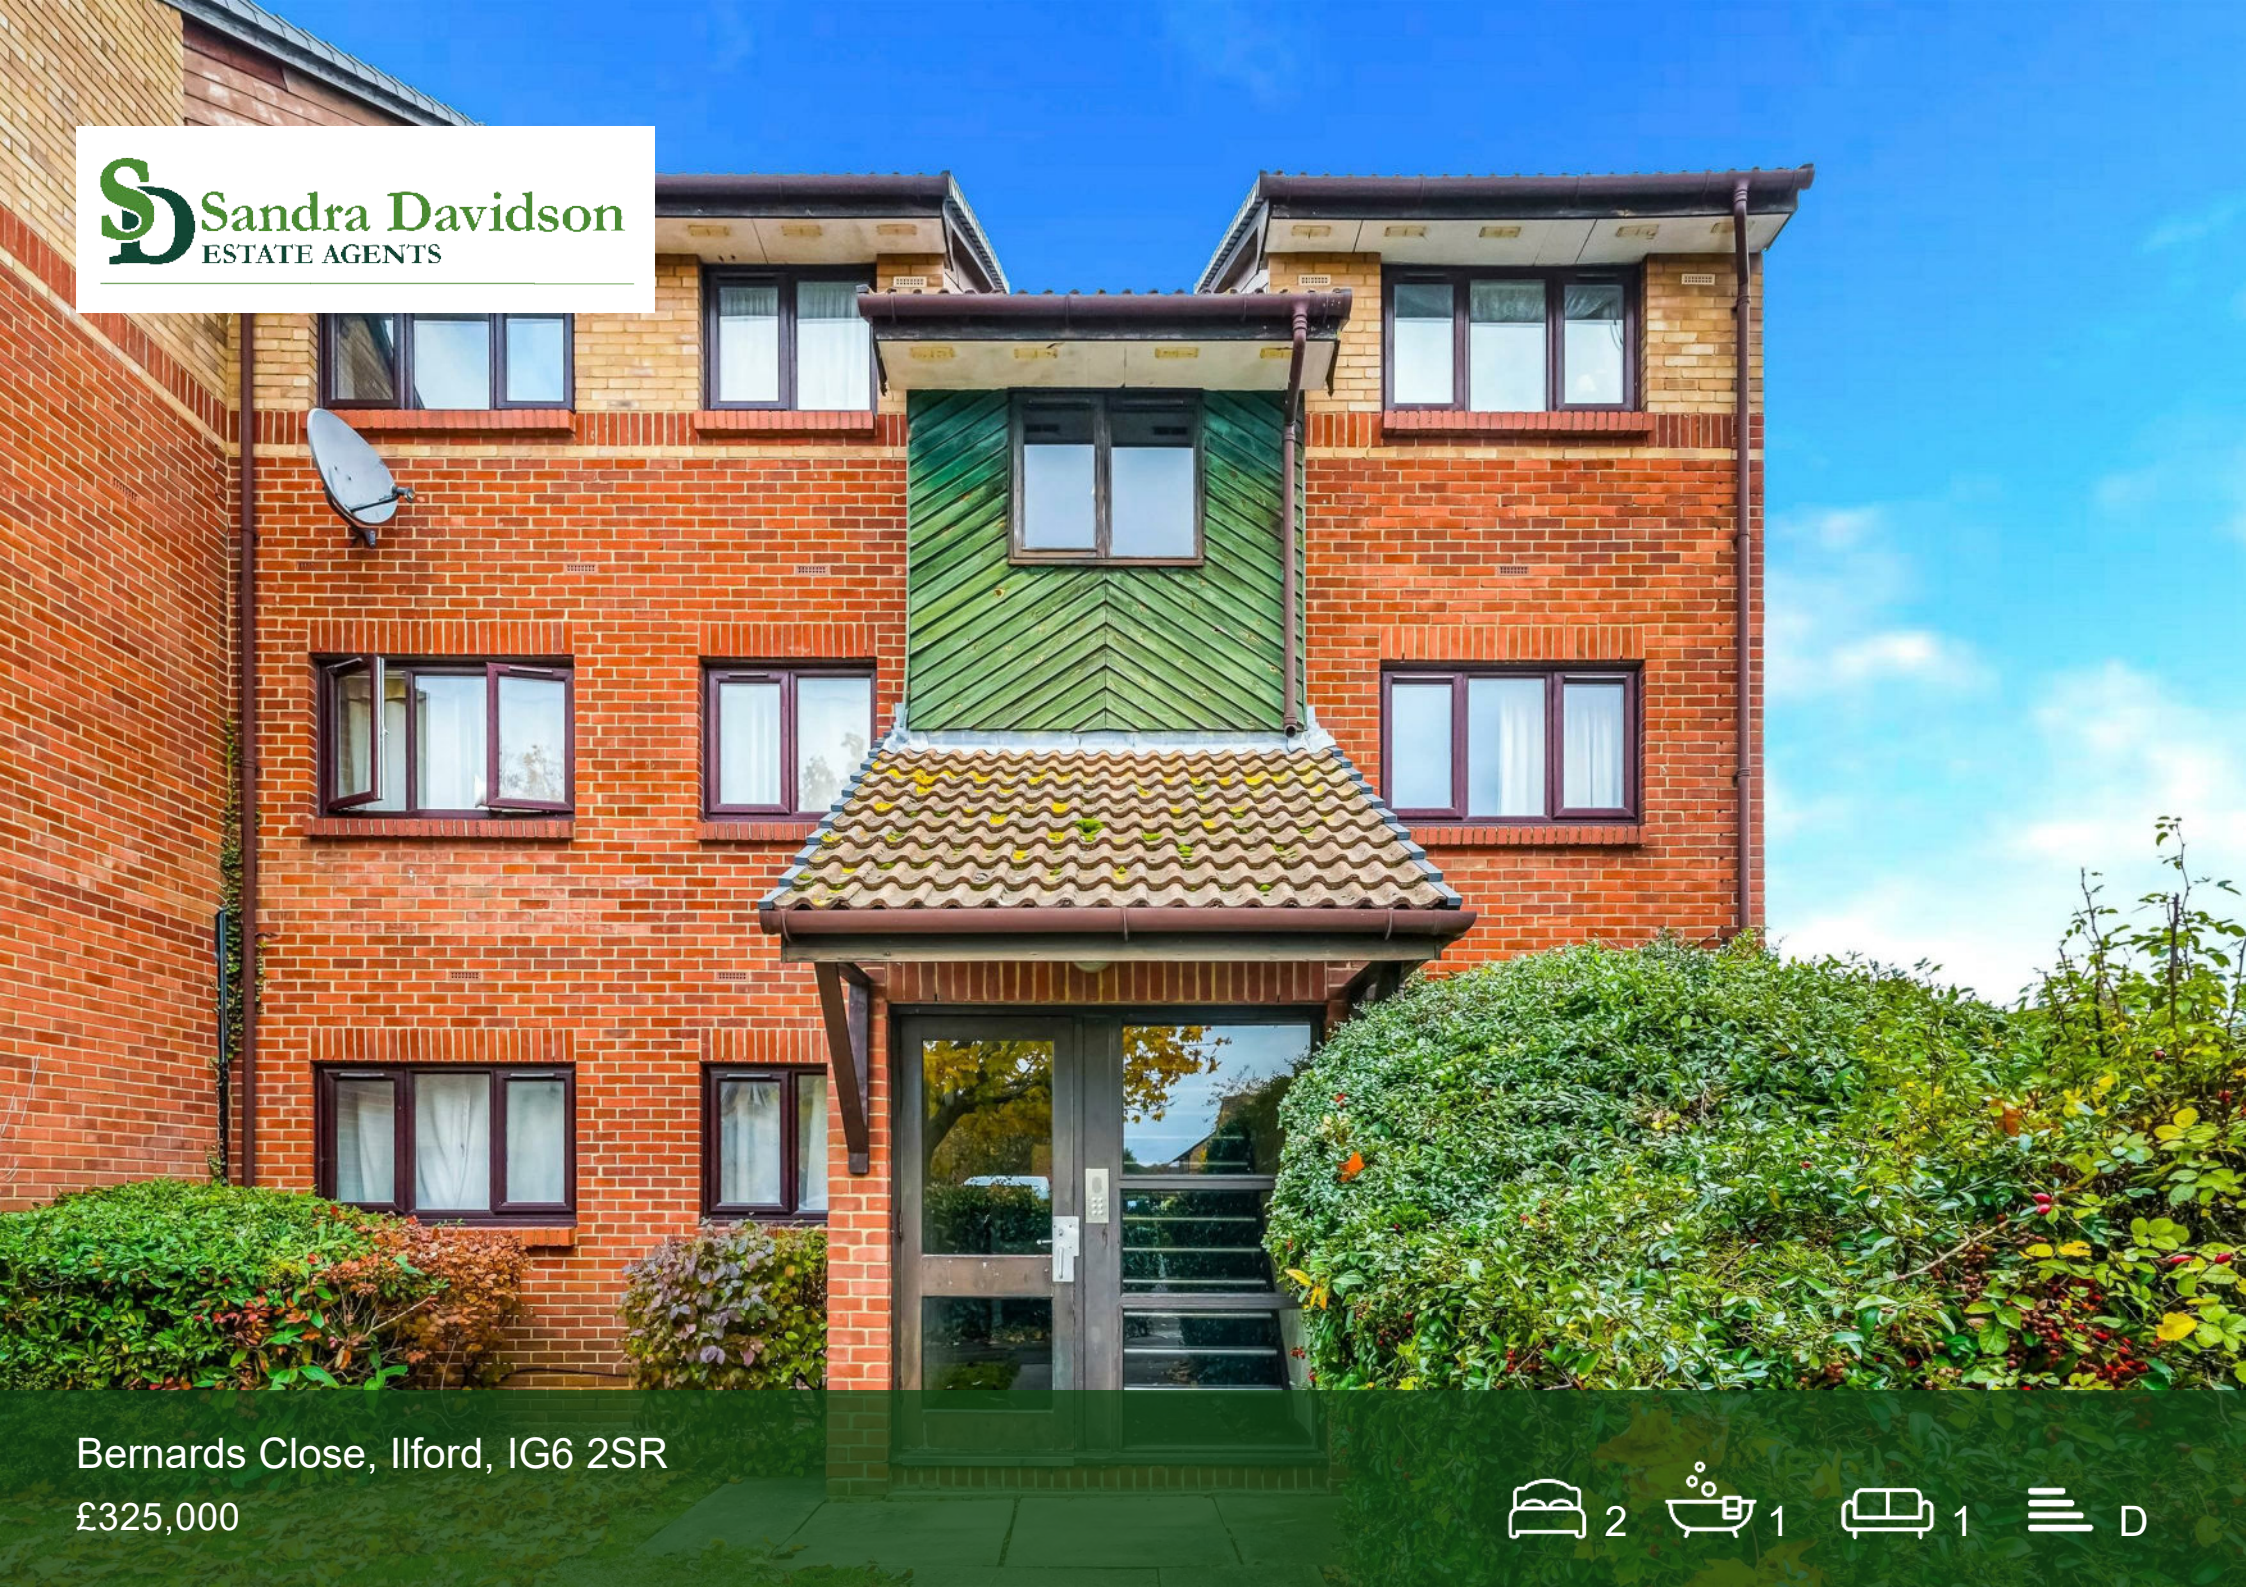

£325,000

Bernards Close

Ilford, IG6 2SR




- Two Bedroom
- Purpose Built Block
- Great Location
- Second Floor
- Separate Kitchen

A two bedroom apartment on the second floor of a secure purpose built block.

The property benefits from having a principal bedroom with a walk in wardrobe, second bedroom, reception/dining room, separate kitchen and family bathroom with ample storage.

Situated in a highly desirable location, the property is well placed for easy access to local amenities, reputable schools, and excellent transport links, making it an ideal choice for commuters and families alike. Located within easy reach of Fairlop and Barkingside Stations (Central Line) and local bus routes, providing quick access to Stratford, Liverpool Street, and central London.



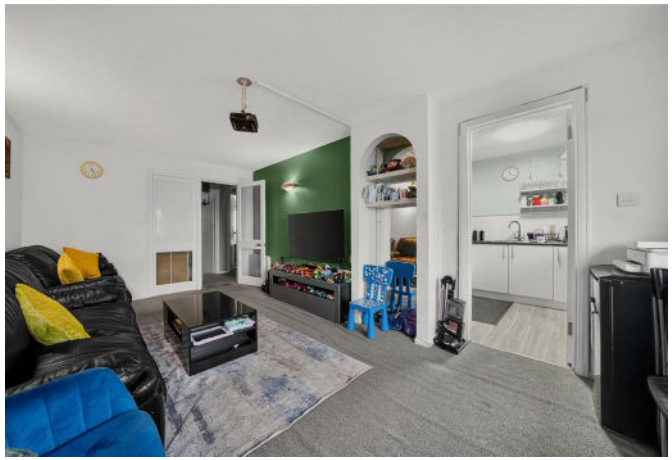




Directions





Floor Plans

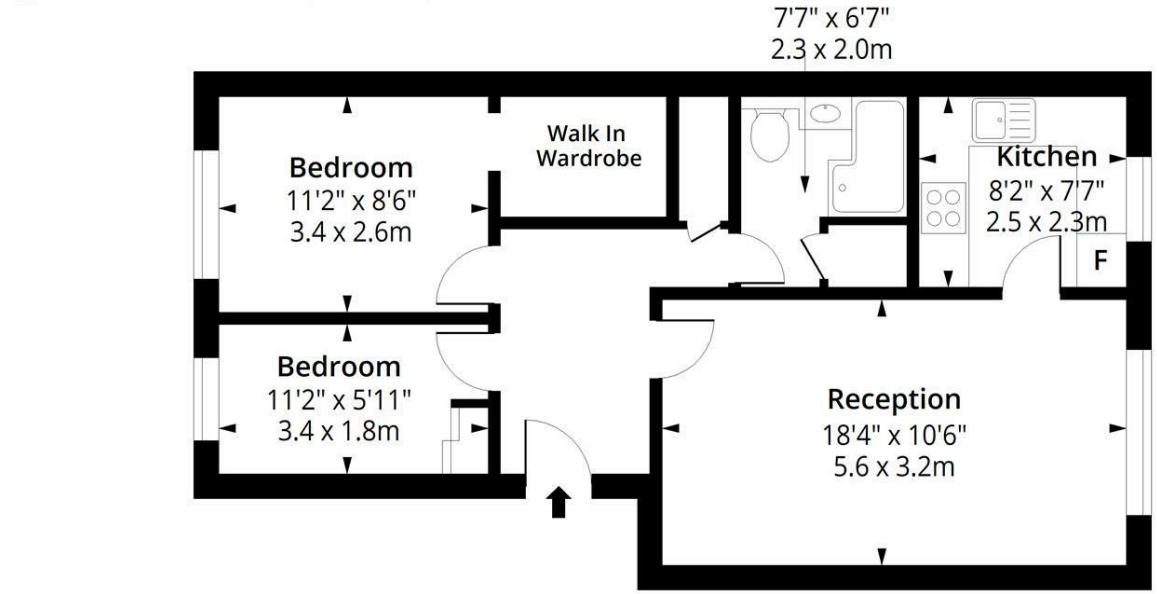


Certified Property Measurer

Measured according to RICS IPMS2. Floor plan is for illustrative purposes only and is not to scale. Every attempt has been made to ensure the accuracy of the floor plan shown, however all measurements, fixtures, fittings and data shown are an approximate interpretation for illustrative purposes only. 1 sq m = 10.76 sq feet.


lpaplus.com

Date: 5/11/2026

Location Map

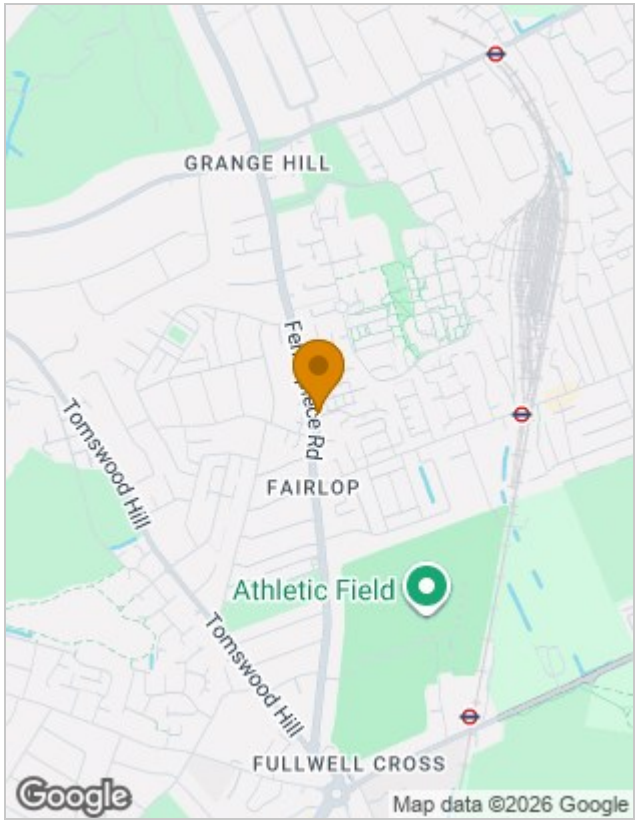

Energy Performance Graph

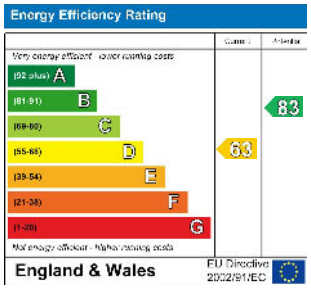

Viewing

Please contact our Redbridge Sales Office on 020 8551 0211
if you wish to arrange a viewing appointment for this property or require further information.

The particulars are set out as a general outline only for the guidance of intended purchasers or lessees, and do not constitute, any part of a contract. Nothing in these particulars shall be deemed to be a statement that the property is in good structural condition or otherwise nor that any of the services, appliances, equipment or facilities are in good working order. Purchasers should satisfy themselves of this prior to purchasing.

10 Roding Lane South, Essex, IG4 5NX
Tel: 020 8551 0211 Email: redbridge@sandradavidson.com https://www.sandradavidson.com